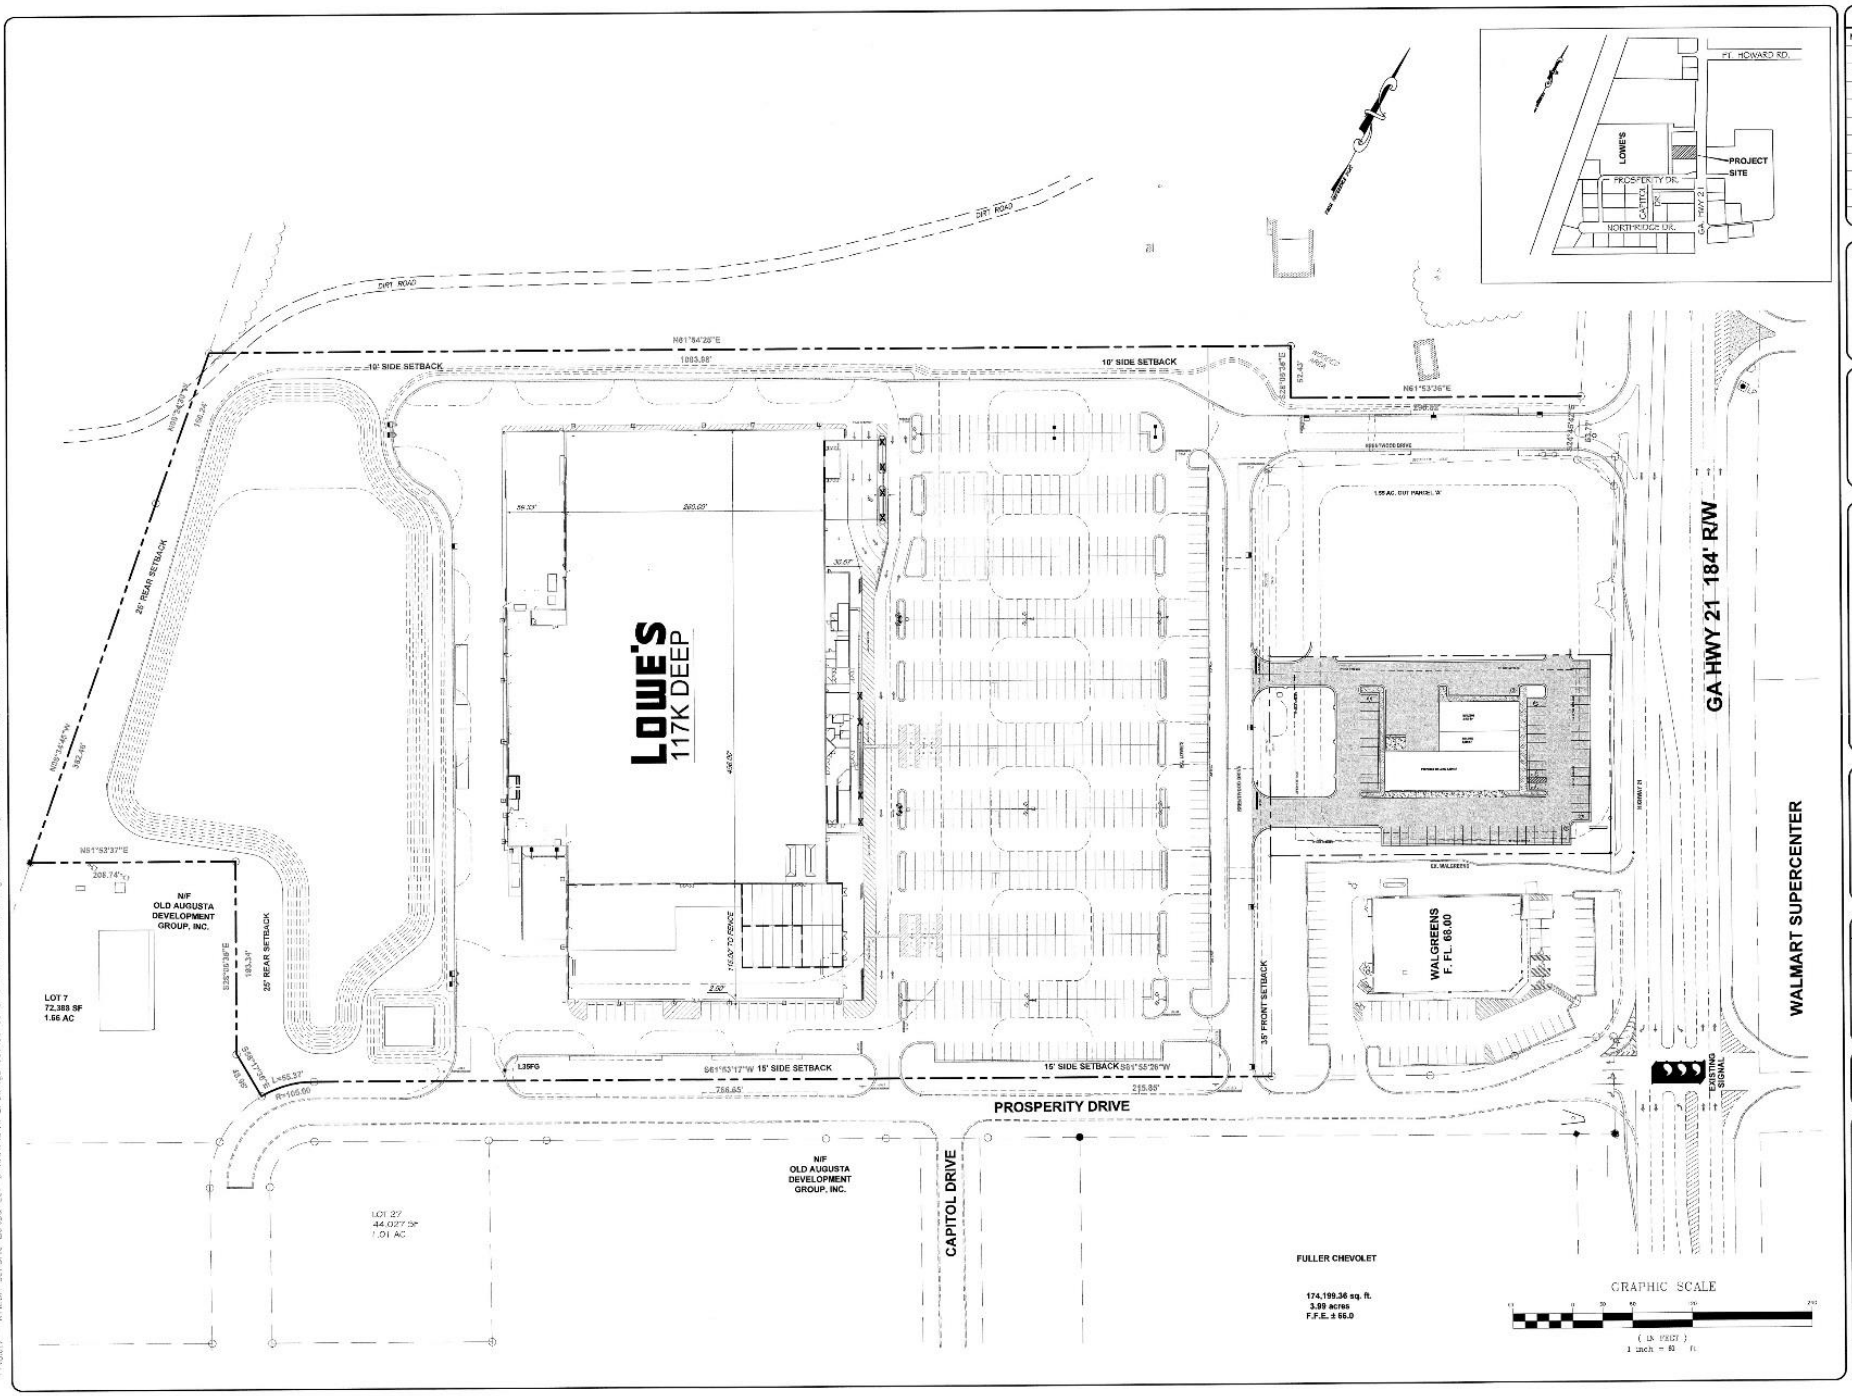

REVISIONS:

NO.	DATE	DESCRIPTION	BY
1	4-24-08	SUBMIT TO CITY	LPA
2	5-07-08	SUBMIT TO NRCS	LPA
3	5-30-08	REVISED PER CITY & NRCS	LPA

SEAL:

GSWCC LEVEL II CERTIFICATION # 0000031014

CORPORATE SEAL:

LAND PLANNING ASSOCIATES, INC.
CIVIL ENGINEERS

LAND PLANNING ASSOCIATES, INC.
110 WEST 1ST AVENUE - SUITE A
EASLEY, SC 29640
864.242.6072 FAX 208.730.8214
design@lpa-inc.net

JEMSITE DEVELOPMENT, LLC
P.O. BOX 1000
JEFFERSON, NC 28640
(336) 846-7191 FAX (336) 846-1677

PROPERTY INFORMATION:

TAX MAP NUMBER:	R212-18
REFERENCE DEED BOOK :	
REFERENCE DEED PAGE:	
ADDITIONAL INFO:	

ISSUE FOR CONSTRUCTION:

PERMIT DATE:	
BID DATE:	

DRAWN BY:	CAS
DESIGN BY:	PMR
CHECKED BY:	PMR
DATE:	4-24-08
SCALE:	HORZ. 1" = 60' VERT.
JOB NUMBER:	8.017

OVERALL SITE PLAN

C-2

JEMSITE PARCEL 'B'
RINCON, GA

8.017 - Rincon Jemsite Outparcel B\Civil\Drawings\8.017-Jemsite Outparcel B.dwg, Plotted By Alan Pickard On May 30, 2008 - 8:47am