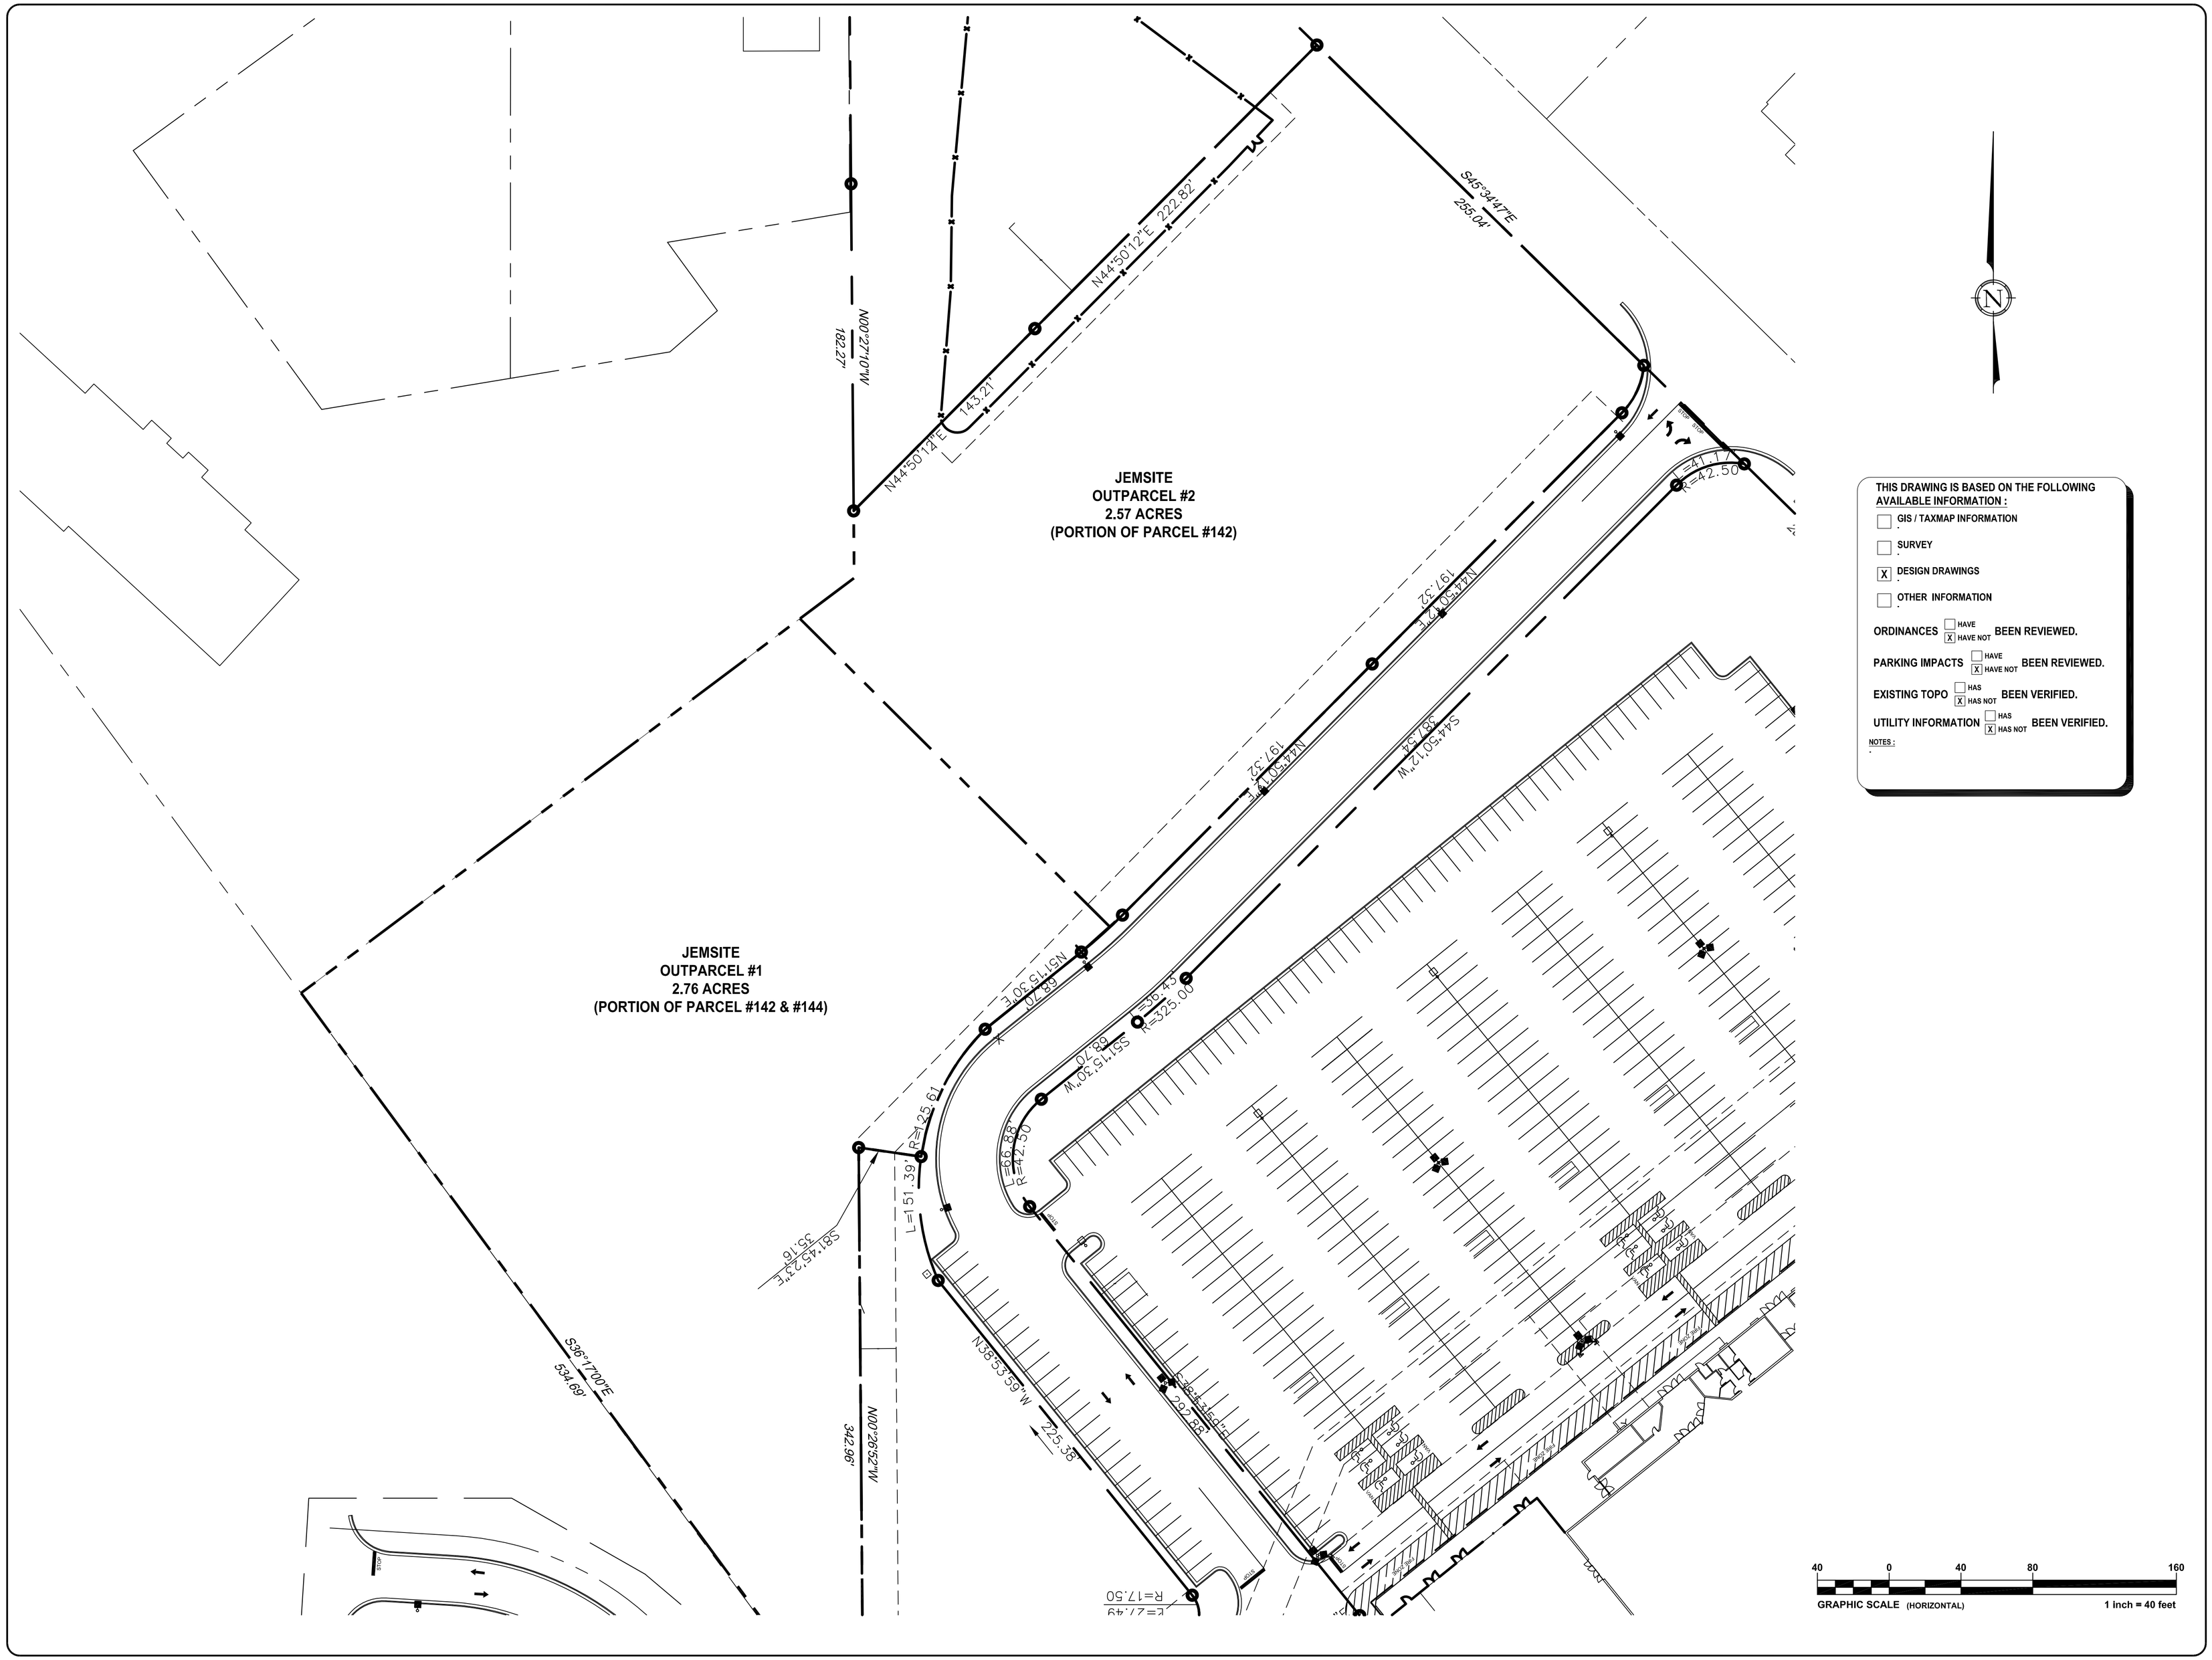

THIS DRAWING IS BASED ON THE FOLLOWING AVAILABLE INFORMATION :

- [ ] GIS / TAXMAP INFORMATION
- [ ] SURVEY
- [X] DESIGN DRAWINGS
- [ ] OTHER INFORMATION

ORDINANCES [ ] HAVE [X] HAVE NOT BEEN REVIEWED.

PARKING IMPACTS [ ] HAVE [X] HAVE NOT BEEN REVIEWED.

EXISTING TOPO [ ] HAS [X] HAS NOT BEEN VERIFIED.

UTILITY INFORMATION [ ] HAS [X] HAS NOT BEEN VERIFIED.

NOTES :

40 0 40 80 160

GRAPHIC SCALE (HORIZONTAL) 1 inch = 40 feet

REVISIONS:

NO.	DATE	DESCRIPTION	BY

SEAL:

CORPORATE SEAL:

PRELIMINARY (NOT FOR CONSTRUCTION)

LAND PLANNING ASSOCIATES
CIVIL ENGINEERING

LAND PLANNING ASSOCIATES, INC.
110 WEST 1ST AVENUE - SUITE A
EASLEY, SC 29640
864.242.6072 FAX 208.730.8214
design@lpa-inc.net

JEMSITE DEVELOPMENT
1608 Hwy 221 North
Jefferson, NC 28640
336.846.7191
fx 336.846.1677

CLEARFIELD, PA

PROPERTY INFORMATION:

TAX MAP NUMBER:

REFERENCE D.B. & PG:

ADDITIONAL INFO:

ISSUE FOR CONSTRUCTION:

PERMIT DATE:

BID DATE:

DRAWN BY:	CAS
DESIGN BY:	CAS
CHECKED BY:	PMR
DATE:	12/19/11
SCALE: HORIZ. VERT.	
JOB NUMBER:	PRELIMINARY

SITE CONCEPT

CONCEPT 8

CLEARFIELD, PA