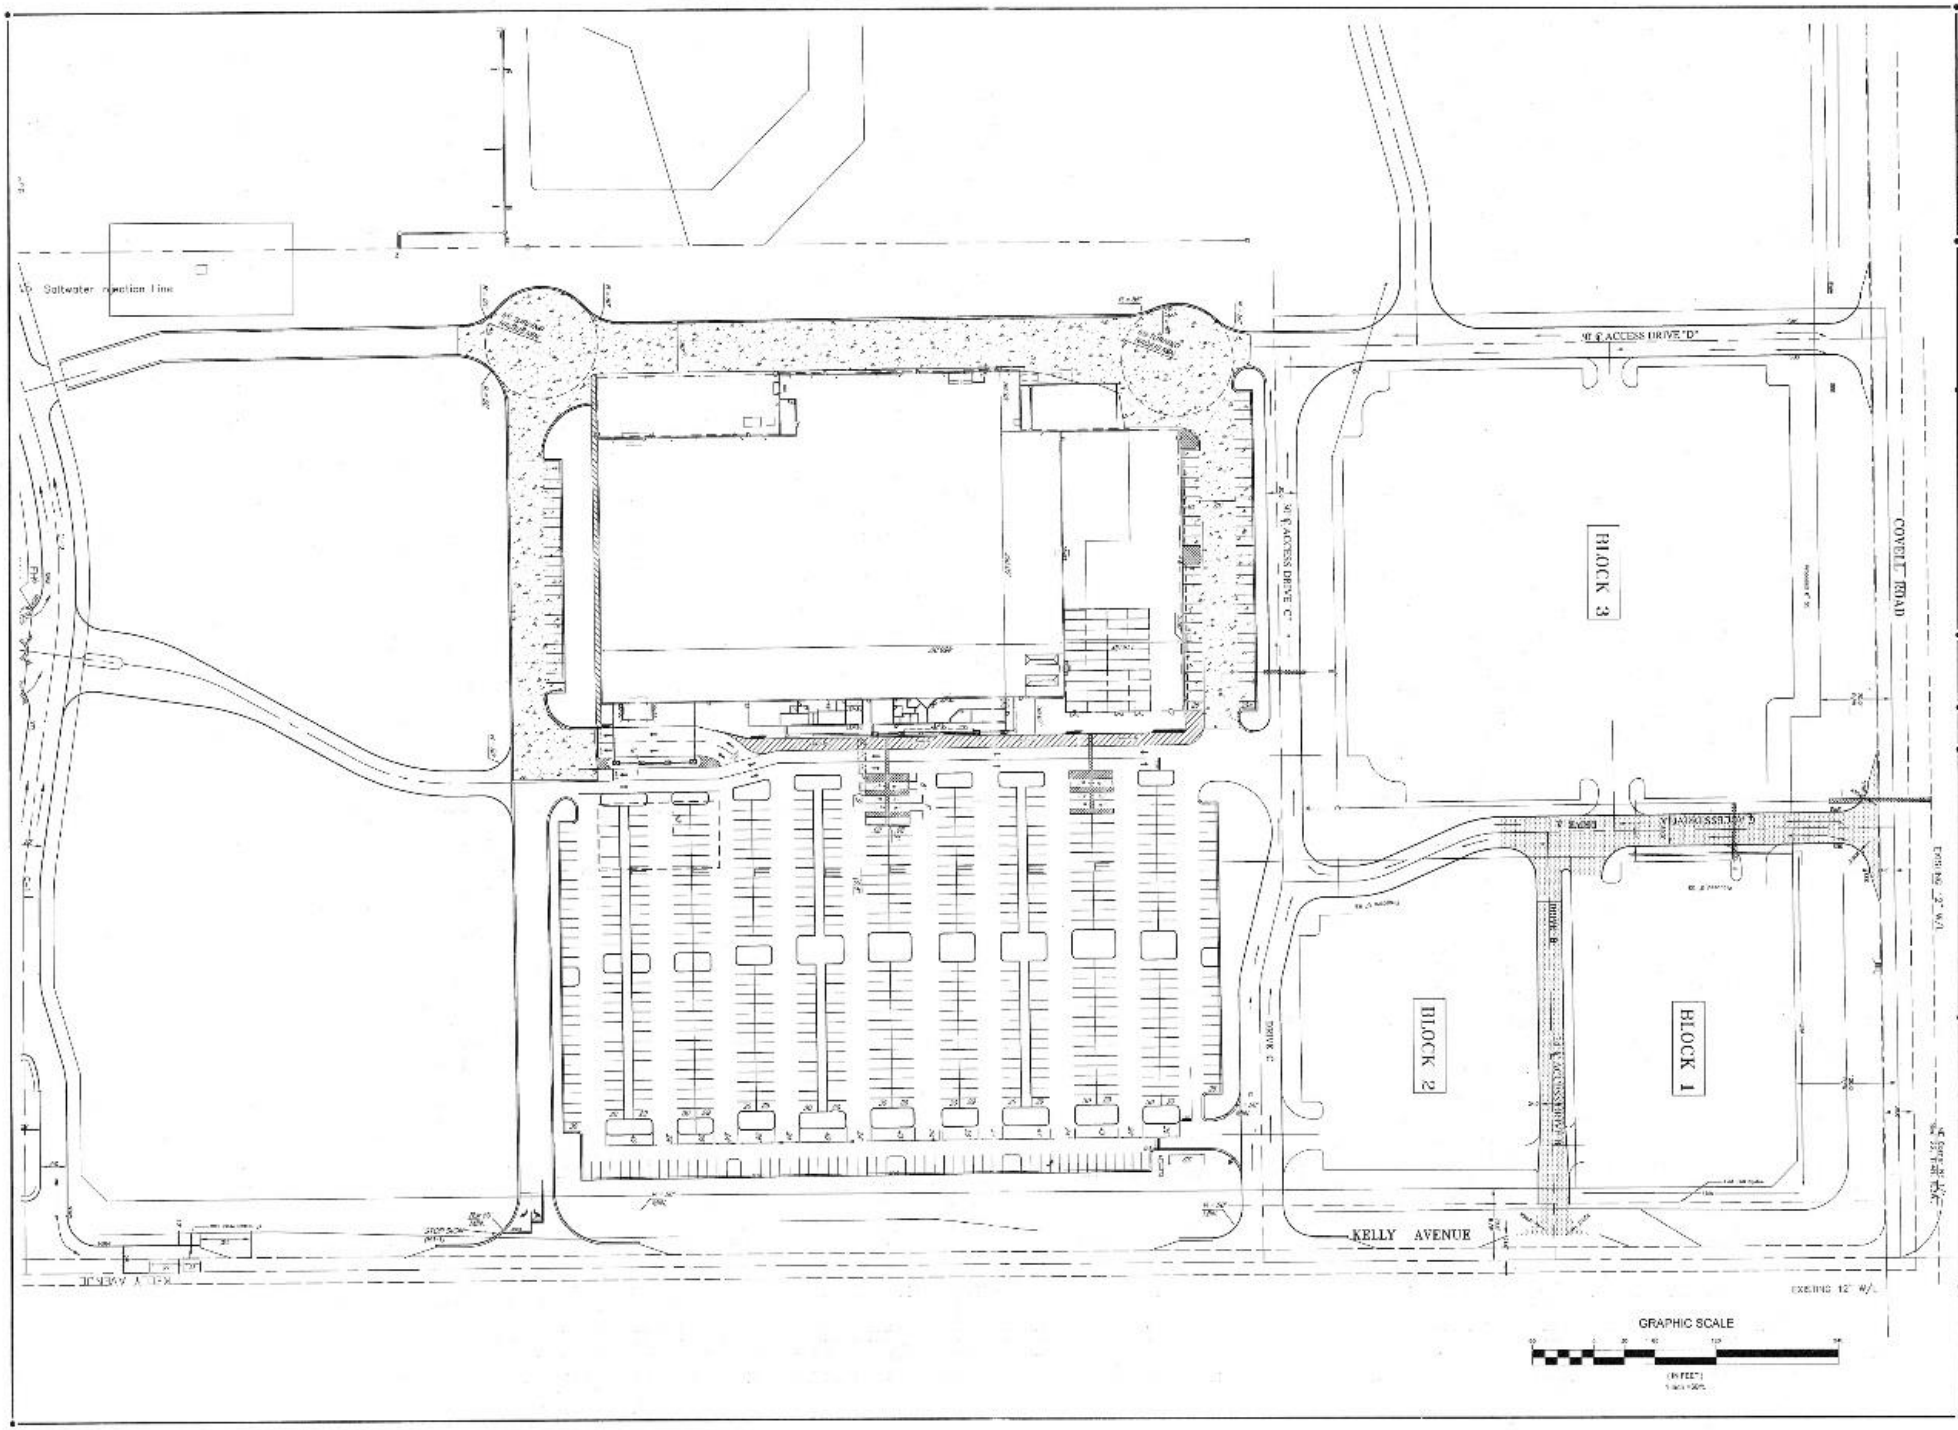

REVISIONS

DATE	DESCRIPTION

LOWE'S HOME CENTERS, INC.
HWY. 268 EAST, EAST DOCK
N. WILKESBORO, NC 28659

LOWE'S

LOWE'S OF
EDMOND
EDMOND, OK

PROJECT No.
DRAWN BY
CHECKED BY

ORIGINAL
ISSUE DATE
PERMIT SET
ISSUE DATE
CONSTRUCTION SET
ISSUE DATE
DRAWING NUMBER: